




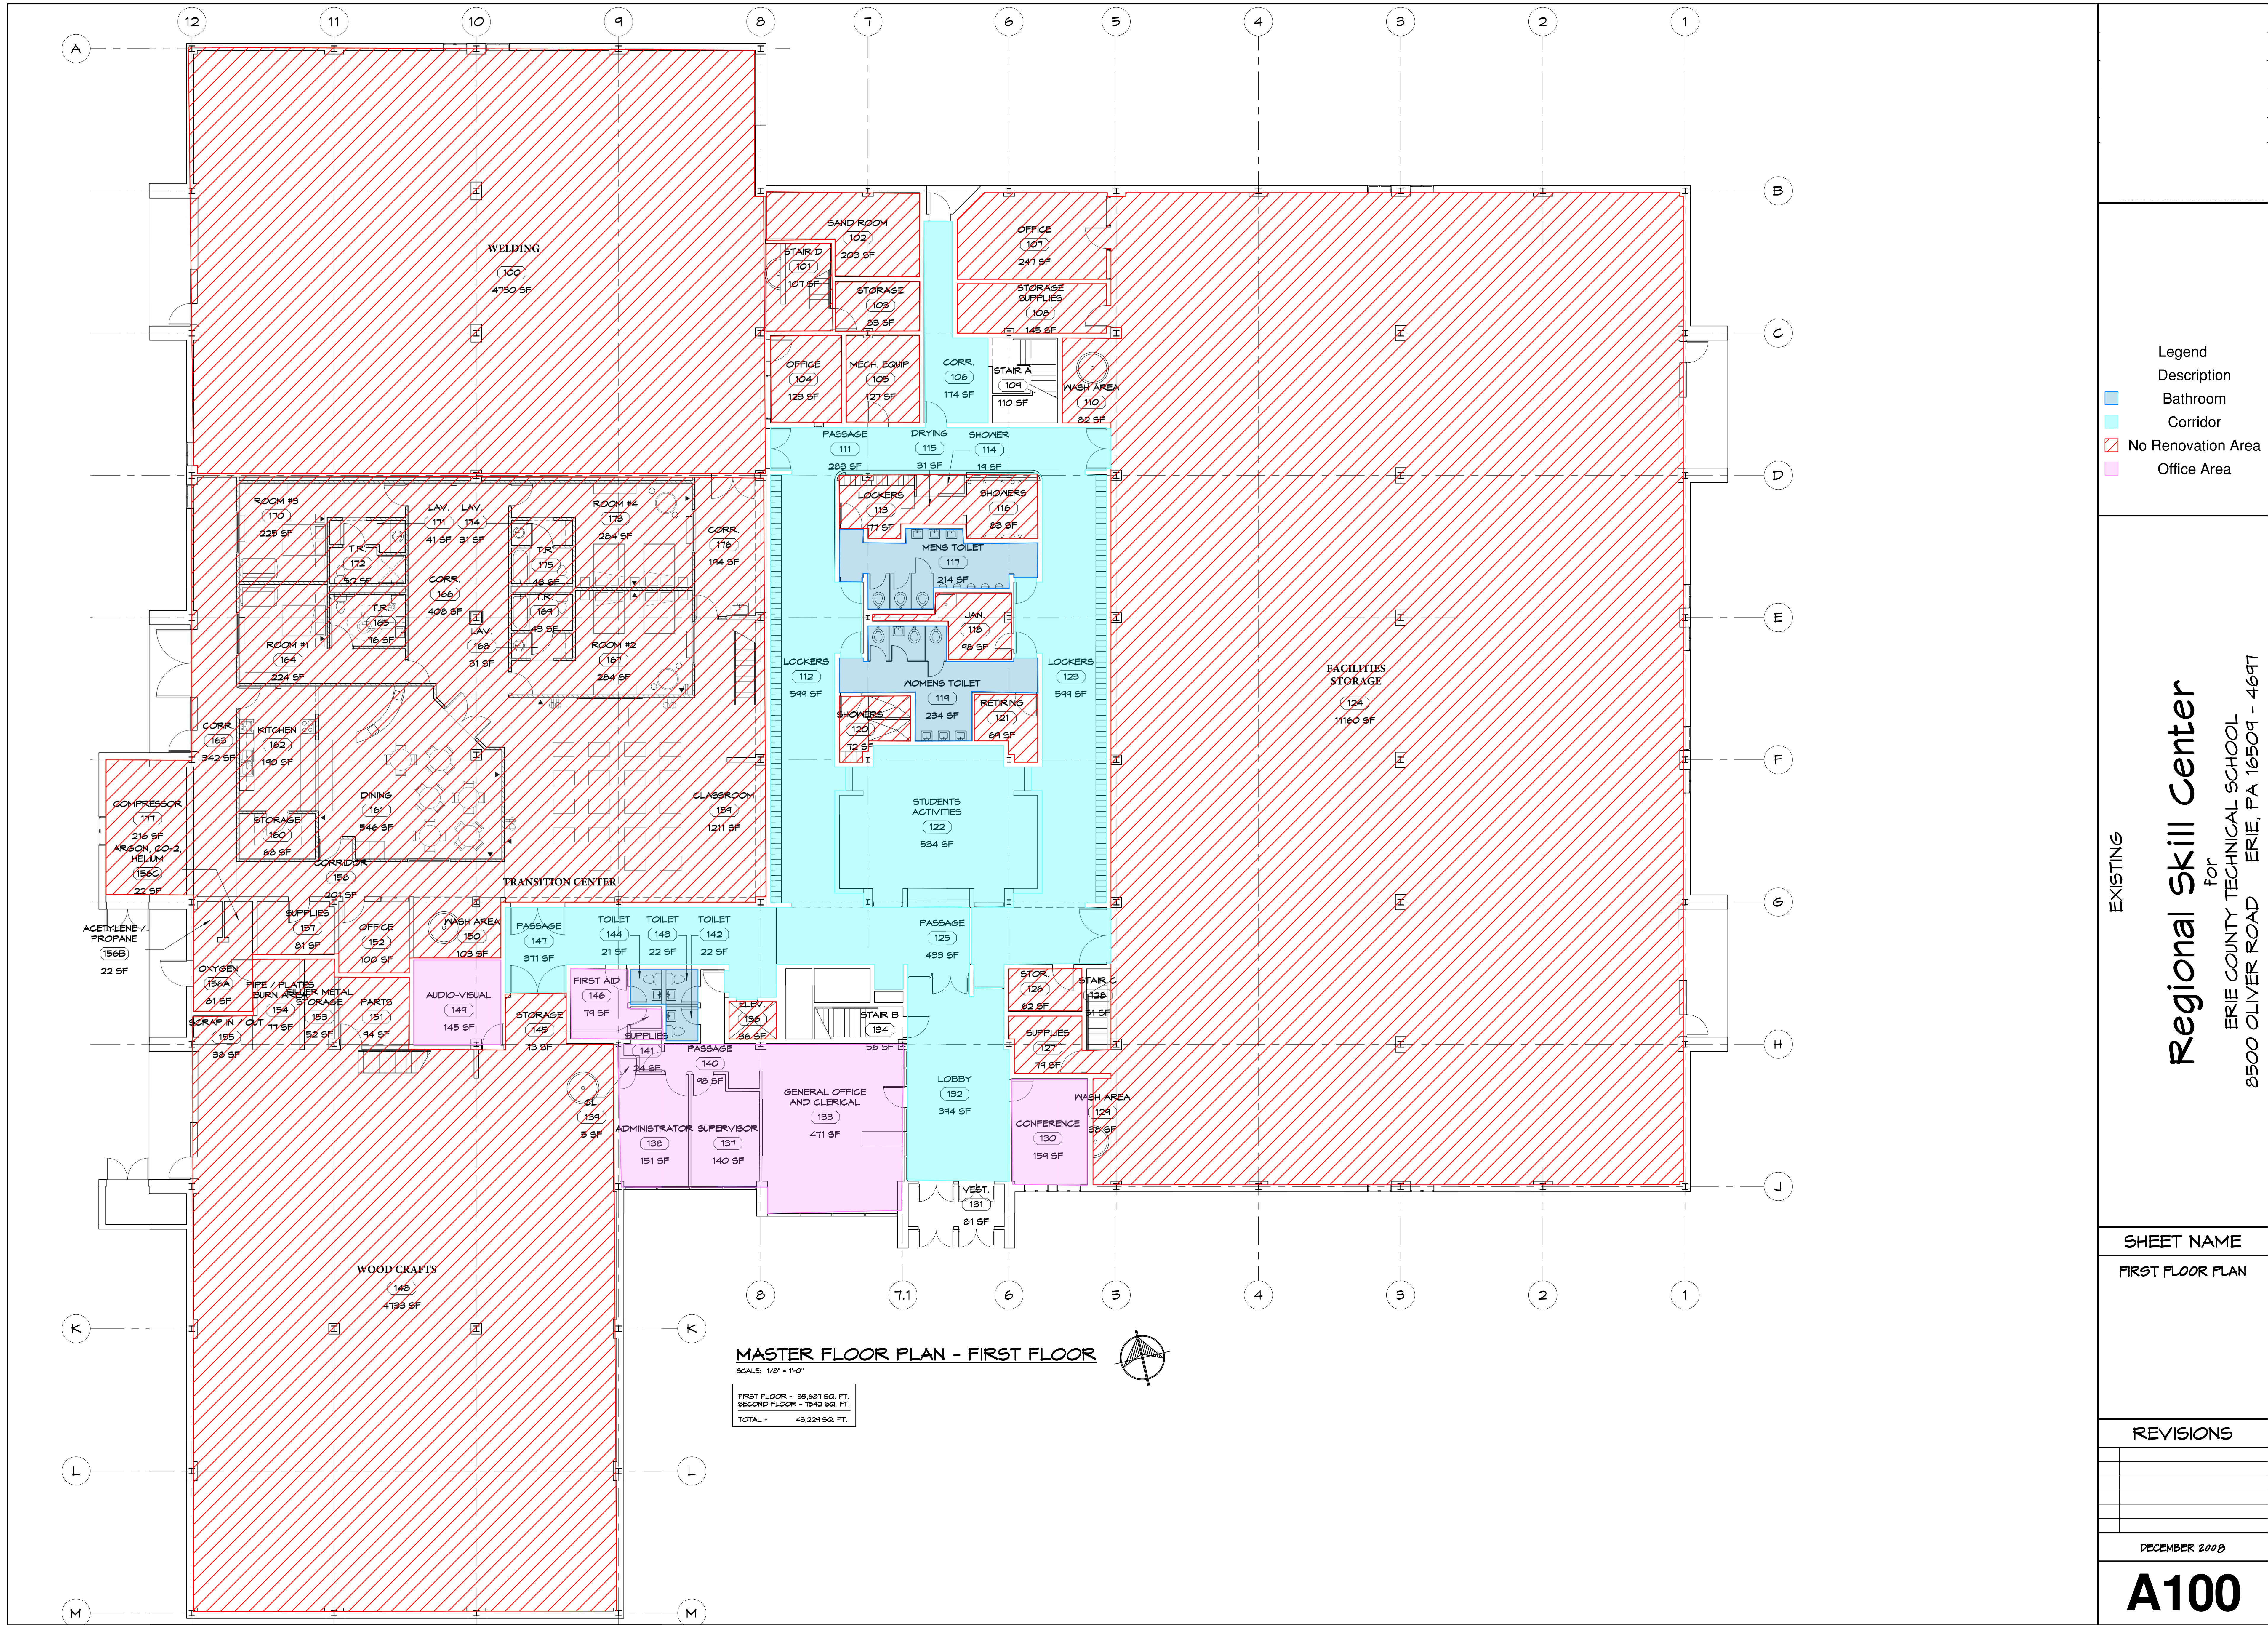

- Legend
- Description
- Bathroom
 - Corridor
 - No Renovation Area
 - Office Area

EXISTING

Regional Skill Center

for
ERIE COUNTY TECHNICAL SCHOOL
8500 OLIVER ROAD ERIE, PA 16509 - 4697

SHEET NAME

SECOND FLOOR PLAN

REVISIONS	

DECEMBER 2008

A101